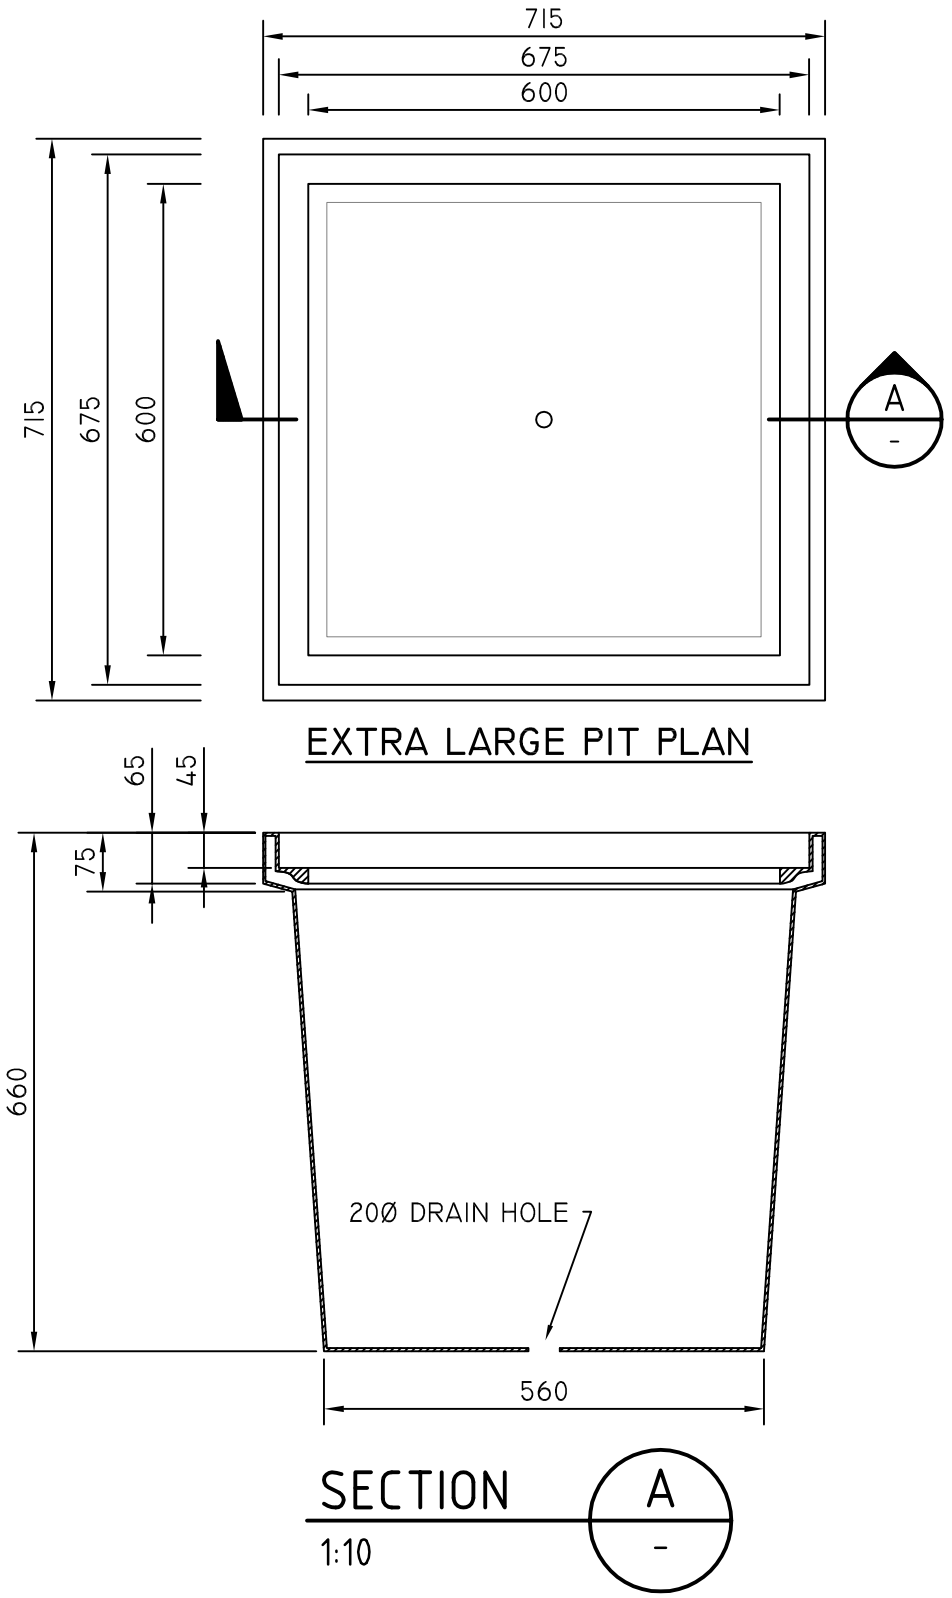

EXTRA LARGE PIT PLAN

SECTION A
1:10

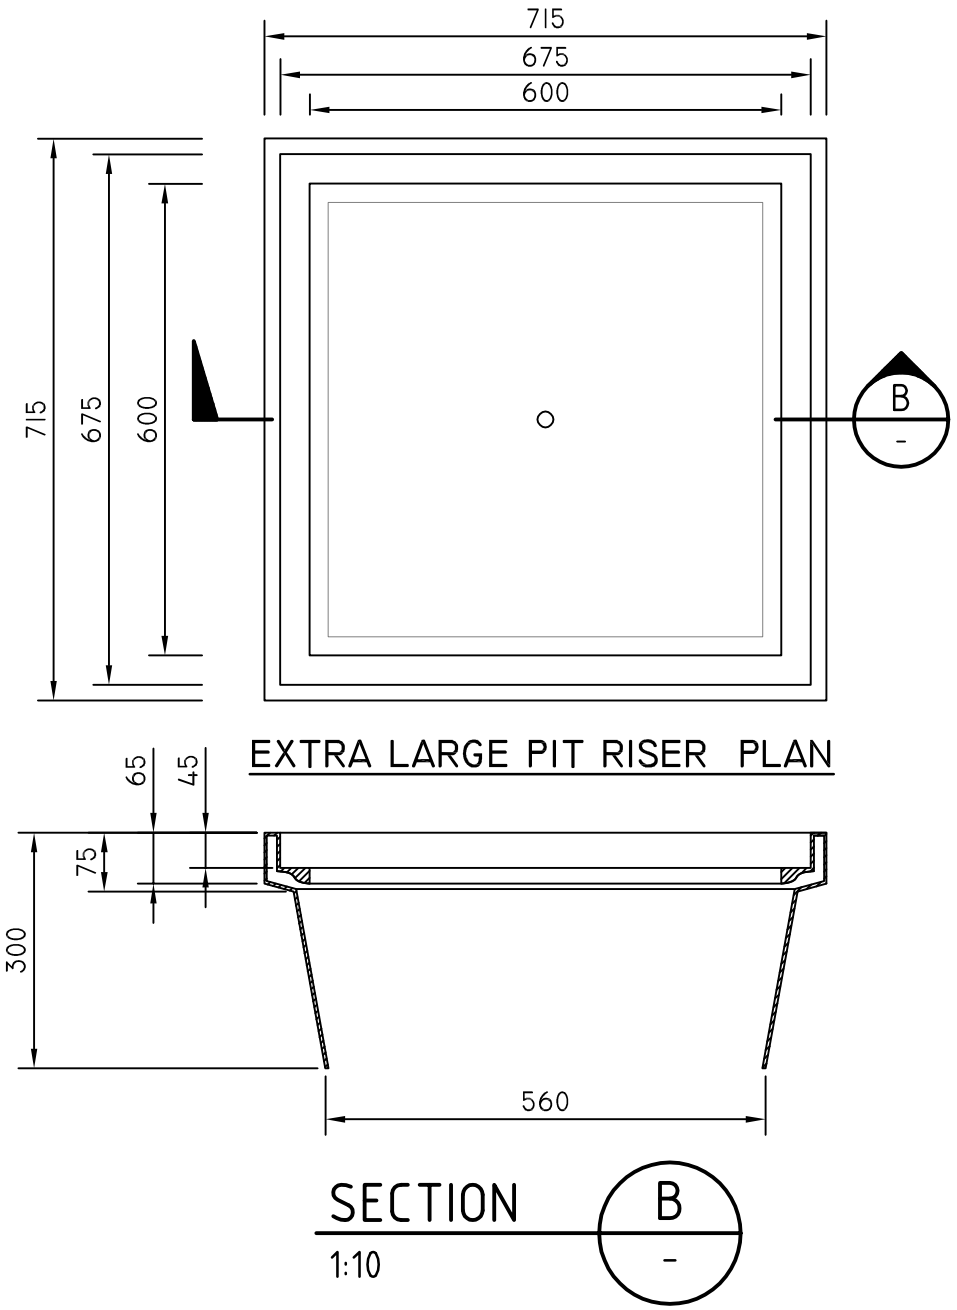

EXTRA LARGE PIT RISER PLAN

SECTION B
1:10

NOTES
1. DIMENSIONS ARE IN MILLIMETRES UNLESS OTHERWISE NOTED.
2. MATERIAL HDPE OR AS SPECIFIED.
3. ALL JOINTS FULLY SEAM WELDED TO COMPLY WITH RELEVANT STANDARDS.
4. FOR DETAILS OF CABLE PIT COVERS SEE DRAWING SD-101-022.
5. THIS PIT ALWAYS USED ON FOR NEW INSTALLATIONS.
6. A MAXIMUM OF ONE PIT RISER IS ALLOWED UNLESS OTHERWISE APPROVED.

ISSUE	DETAILS	DRN	DATE

DRAWN B. VINEY
REVIEWED N. HARREX
APPROVED

Tasmanian Government
Department of State Growth

DEPARTMENT OF STATE GROWTH

STANDARD DRAWING
EXTRA LARGE PIT DETAILS

DO NOT SCALE
USE OF THIS DRAWING IS GOVERNED BY THE CONDITIONS ON THE DEPARTMENT STATE GROWTH WEBSITE.
IT IS THE USERS RESPONSIBILITY TO ENSURE IT IS THE CURRENT REVISION.

STANDARD DRAWING NUMBER	REVISION NUMBER
SD-101-031	A